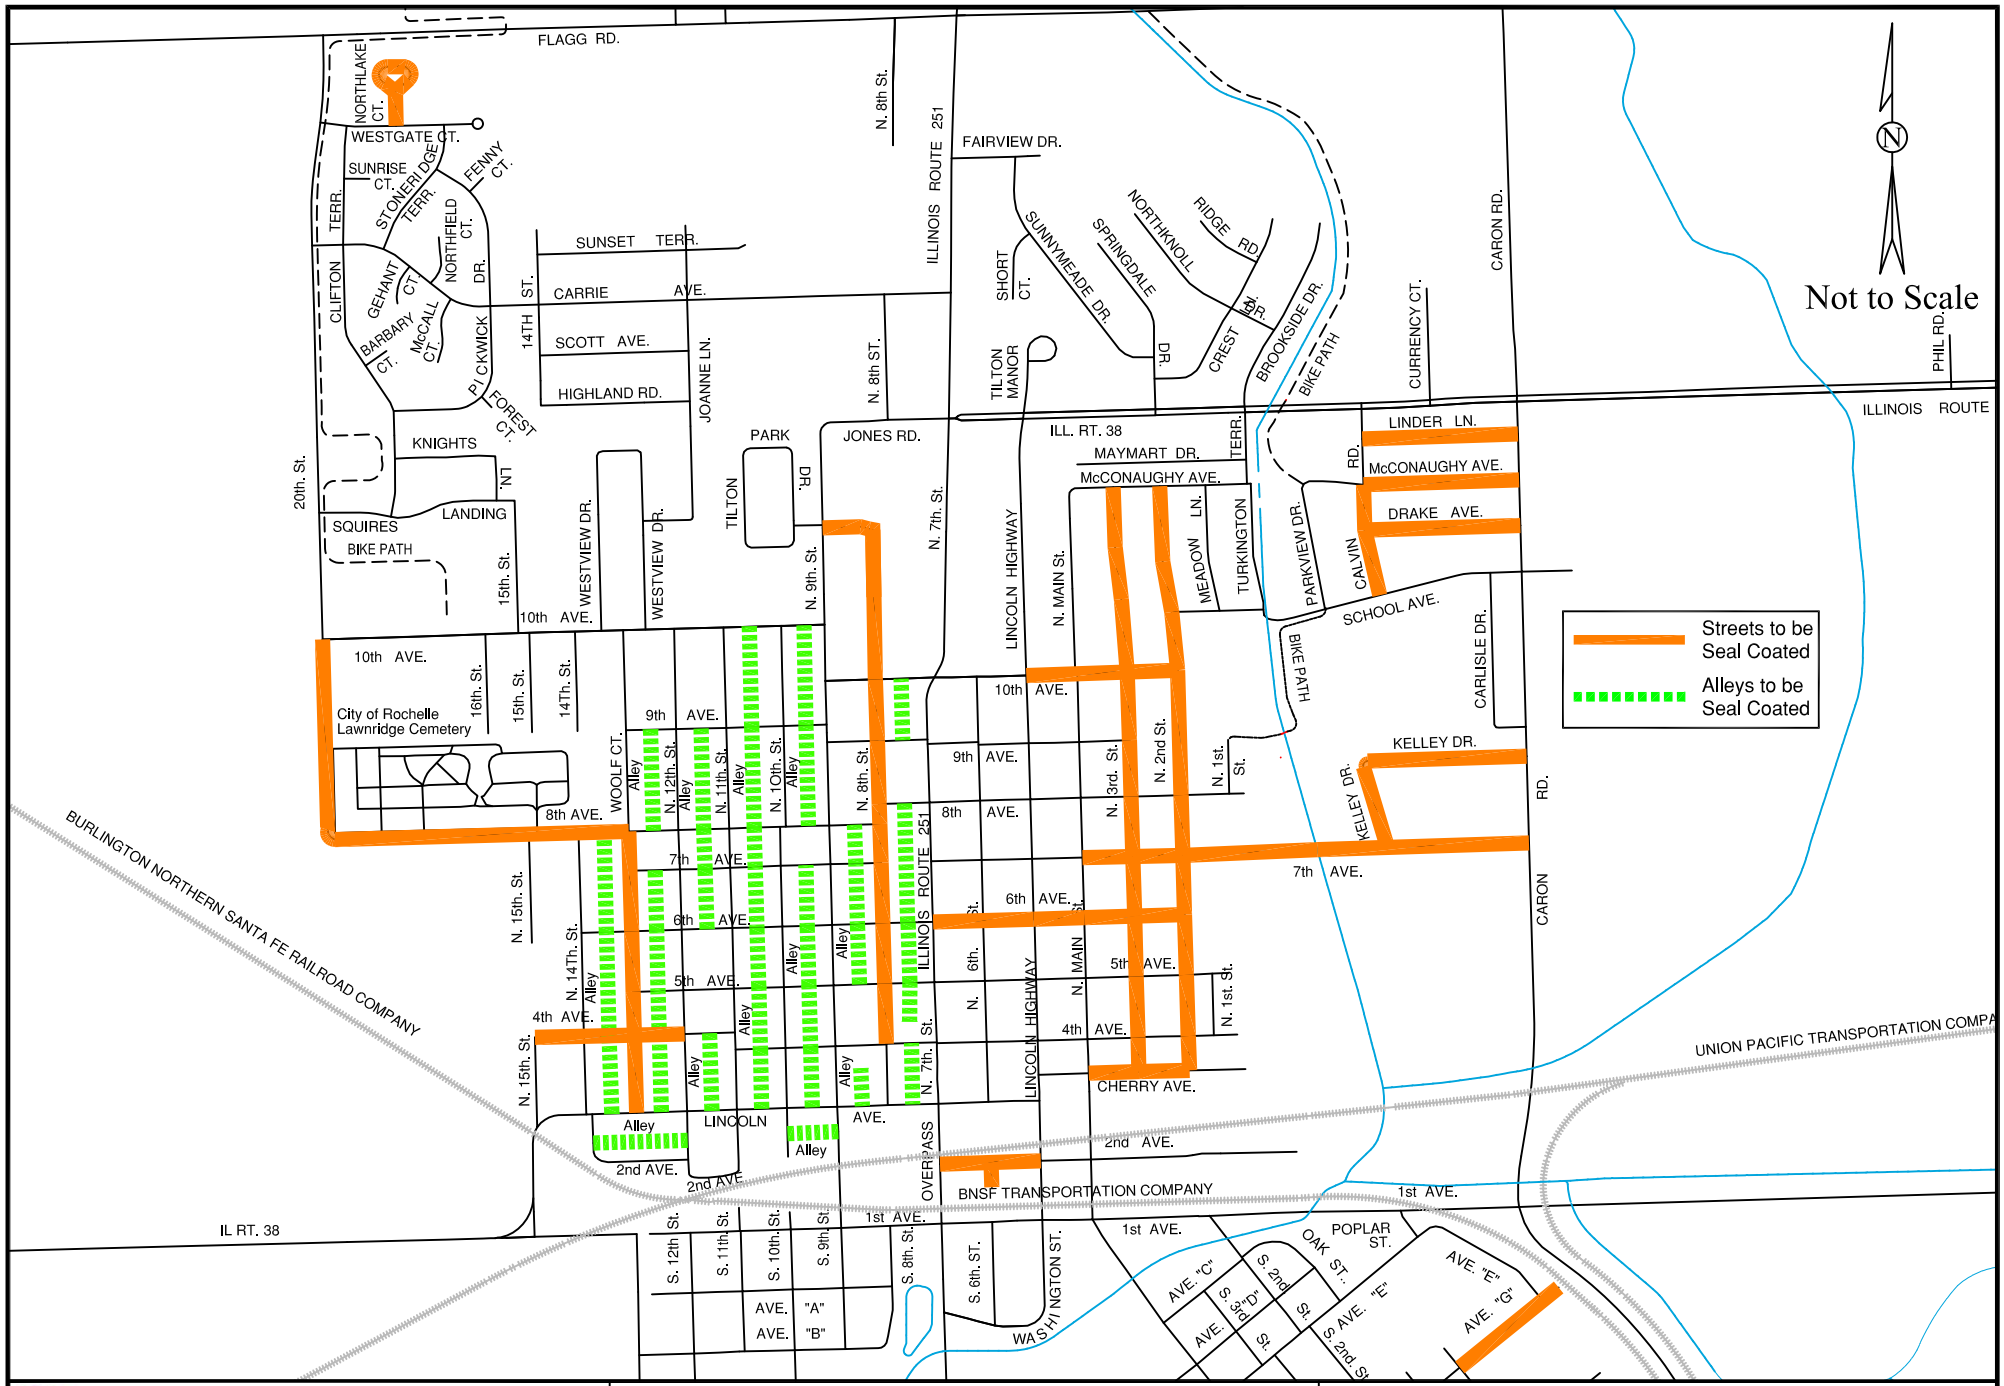

City of Rochelle Engineering Department 417 N. 6th St. Rochelle, IL 61068	Project 2012 Street Maintenance Program Section No. 12-00000-00-GM	Proposed Seal Coat Locations	
		Drawn by: CW	Date: 3/15/12
		Checked by: ST	Revised:
		Sheet No. 1 of 1	