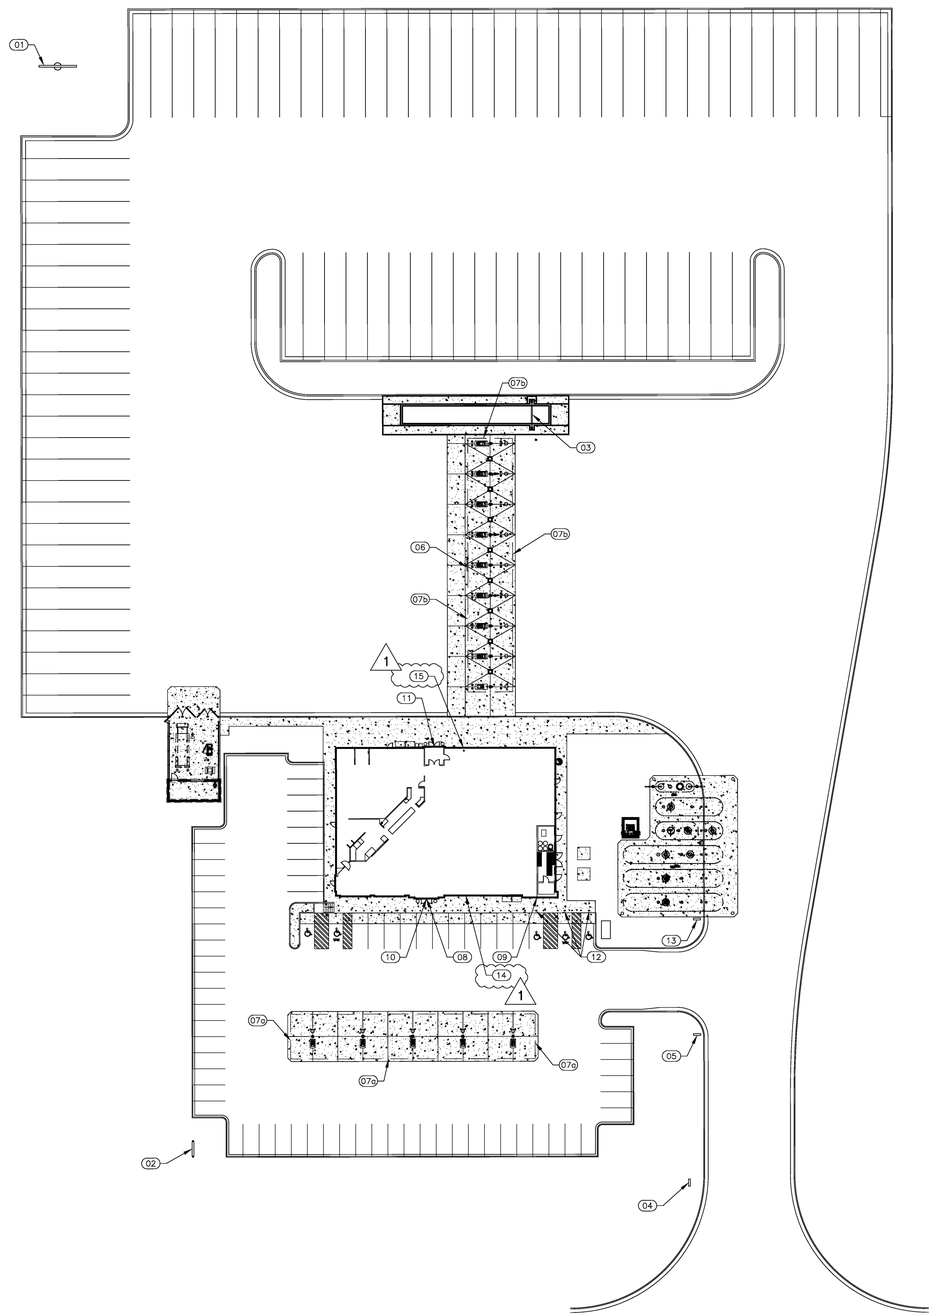

SITE SIGNAGE PLAN

1" = 40'

SIGN NOTES

1
- (01) "PILOT" INTERNALLY ILLUMINATED HI-RISE SIGN FURNISHED BY OWNER, INSTALLED BY SIGN SUPPLIER. CONCRETE FOUNDATION INSTALLED BY SIGN SUPPLIER. FINAL ELECTRICAL CONNECTION INSTALLED BY CONTRACTOR.
- (02) "PILOT" INTERNALLY ILLUMINATED GOALPOST SIGN FURNISHED BY OWNER, INSTALLED BY SIGN SUPPLIER. CONCRETE FOUNDATION AND ELECTRICAL INSTALLED BY CONTRACTOR.
- (03) "TRUCK SCALE" INTERNALLY ILLUMINATED SIGN FURNISHED AND INSTALLED BY TRUCK SCALE SUPPLIER. CONCRETE FOUNDATION BY TRUCK SCALE SUPPLIER, ELECTRICAL PROVIDED TO SCALE BY CONTRACTOR.
- (04) "ENTRY/EXIT" (INTERNALLY ILLUMINATED) DIRECTIONAL SIGN FURNISHED BY OWNER, INSTALLED BY SIGN SUPPLIER. CONCRETE FOUNDATION AND ELECTRICAL INSTALLED BY CONTRACTOR.
- (05) "AUTO ⇐ TRUCKS ⇑ / THANK YOU, EXIT" (INTERNALLY ILLUMINATED) DIRECTIONAL SIGN FURNISHED BY OWNER, INSTALLED BY SIGN SUPPLIER. CONCRETE FOUNDATION AND ELECTRICAL INSTALLED BY CONTRACTOR.
- (06) DEF LED PRICER SIGN FURNISHED BY OWNER, INSTALLED BY SIGN SUPPLIER. ELECTRICAL INSTALLED BY CONTRACTOR.

1
- (07a) "PILOT" CANOPY ILLUMINATED LOGO FURNISHED AND INSTALLED BY CANOPY SUPPLIER.
- (07b) "PILOT" CANOPY NON-ILLUMINATED LOGO FURNISHED AND INSTALLED BY CANOPY SUPPLIER.
- (08) "PILOT" (INTERNALLY ILLUMINATED) BUILDING SIGN FURNISHED BY OWNER, INSTALLED BY SIGN SUPPLIER. ELECTRICAL INSTALLED BY CONTRACTOR.
- (09) "PJ FRESH" (INTERNALLY ILLUMINATED) BUILDING SIGN FURNISHED AND INSTALLED BY SIGN SUPPLIER. ELECTRICAL INSTALLED BY CONTRACTOR.
- (10) "WELCOME" (INTERNALLY ILLUMINATED) BUILDING SIGN FURNISHED BY OWNER, INSTALLED BY SIGN SUPPLIER. ELECTRICAL INSTALLED BY CONTRACTOR.
- (11) "WELCOME DRIVERS" (INTERNALLY ILLUMINATED) BUILDING SIGN FURNISHED BY OWNER, INSTALLED BY SIGN SUPPLIER. ELECTRICAL INSTALLED BY CONTRACTOR.
- (12) "HANDICAP PARKING" POLE MOUNTED SIGNS, FURNISHED AND INSTALLED BY CONTRACTOR. (SEE CIVIL DETAILS FOR MOUNTING INSTRUCTIONS).
- (13) "TRUCK ONLY / THANK YOU, EXIT" (INTERNALLY ILLUMINATED) DIRECTIONAL SIGN FURNISHED BY OWNER, INSTALLED BY SIGN SUPPLIER. CONCRETE FOUNDATION AND ELECTRICAL INSTALLED BY CONTRACTOR.

1
- (14) CUSTOM VINYL WALL ART IN ALUMINUM SNAPFRAME. FURNISHED AND INSTALLED BY SIGN SUPPLIER.
- (15) CUSTOM VINYL WALL ART IN ALUMINUM SNAPFRAME. FURNISHED AND INSTALLED BY SIGN SUPPLIER.

LICENSED ARCHITECT
ROY B. PARSONS, III
001-012714
STATE OF ILLINOIS
08/12/19

PILOT FLYING J
DESIGN DEPARTMENT
5508 LONAS ROAD
KNOXVILLE, TENNESSEE 37909
(865) 588-7488

SITE SIGNAGE PLAN

FLYING J TRAVEL CENTER
I-39, EXIT 39
ROCHELLE, IL.

DATE: 11/02/18	DRAWN BY: KRS	PROJECT: 1181-01	INT.: KRS

DATE:	REV:	REVISION DESCRIPTION:
08/02/19	1	ADDENDUM #1

© COPYRIGHT, 2019 (UNPUBLISHED)
PILOT FLYING J

CONFIDENTIAL
THIS DRAWING IS CONFIDENTIAL.
NO USE OR REPRODUCTION OF THIS DRAWING
IS PERMITTED, EXCEPT AS EXPRESSLY
AUTHORIZED BY PILOT FLYING J

SHEET:

SS1