EXHIBIT B

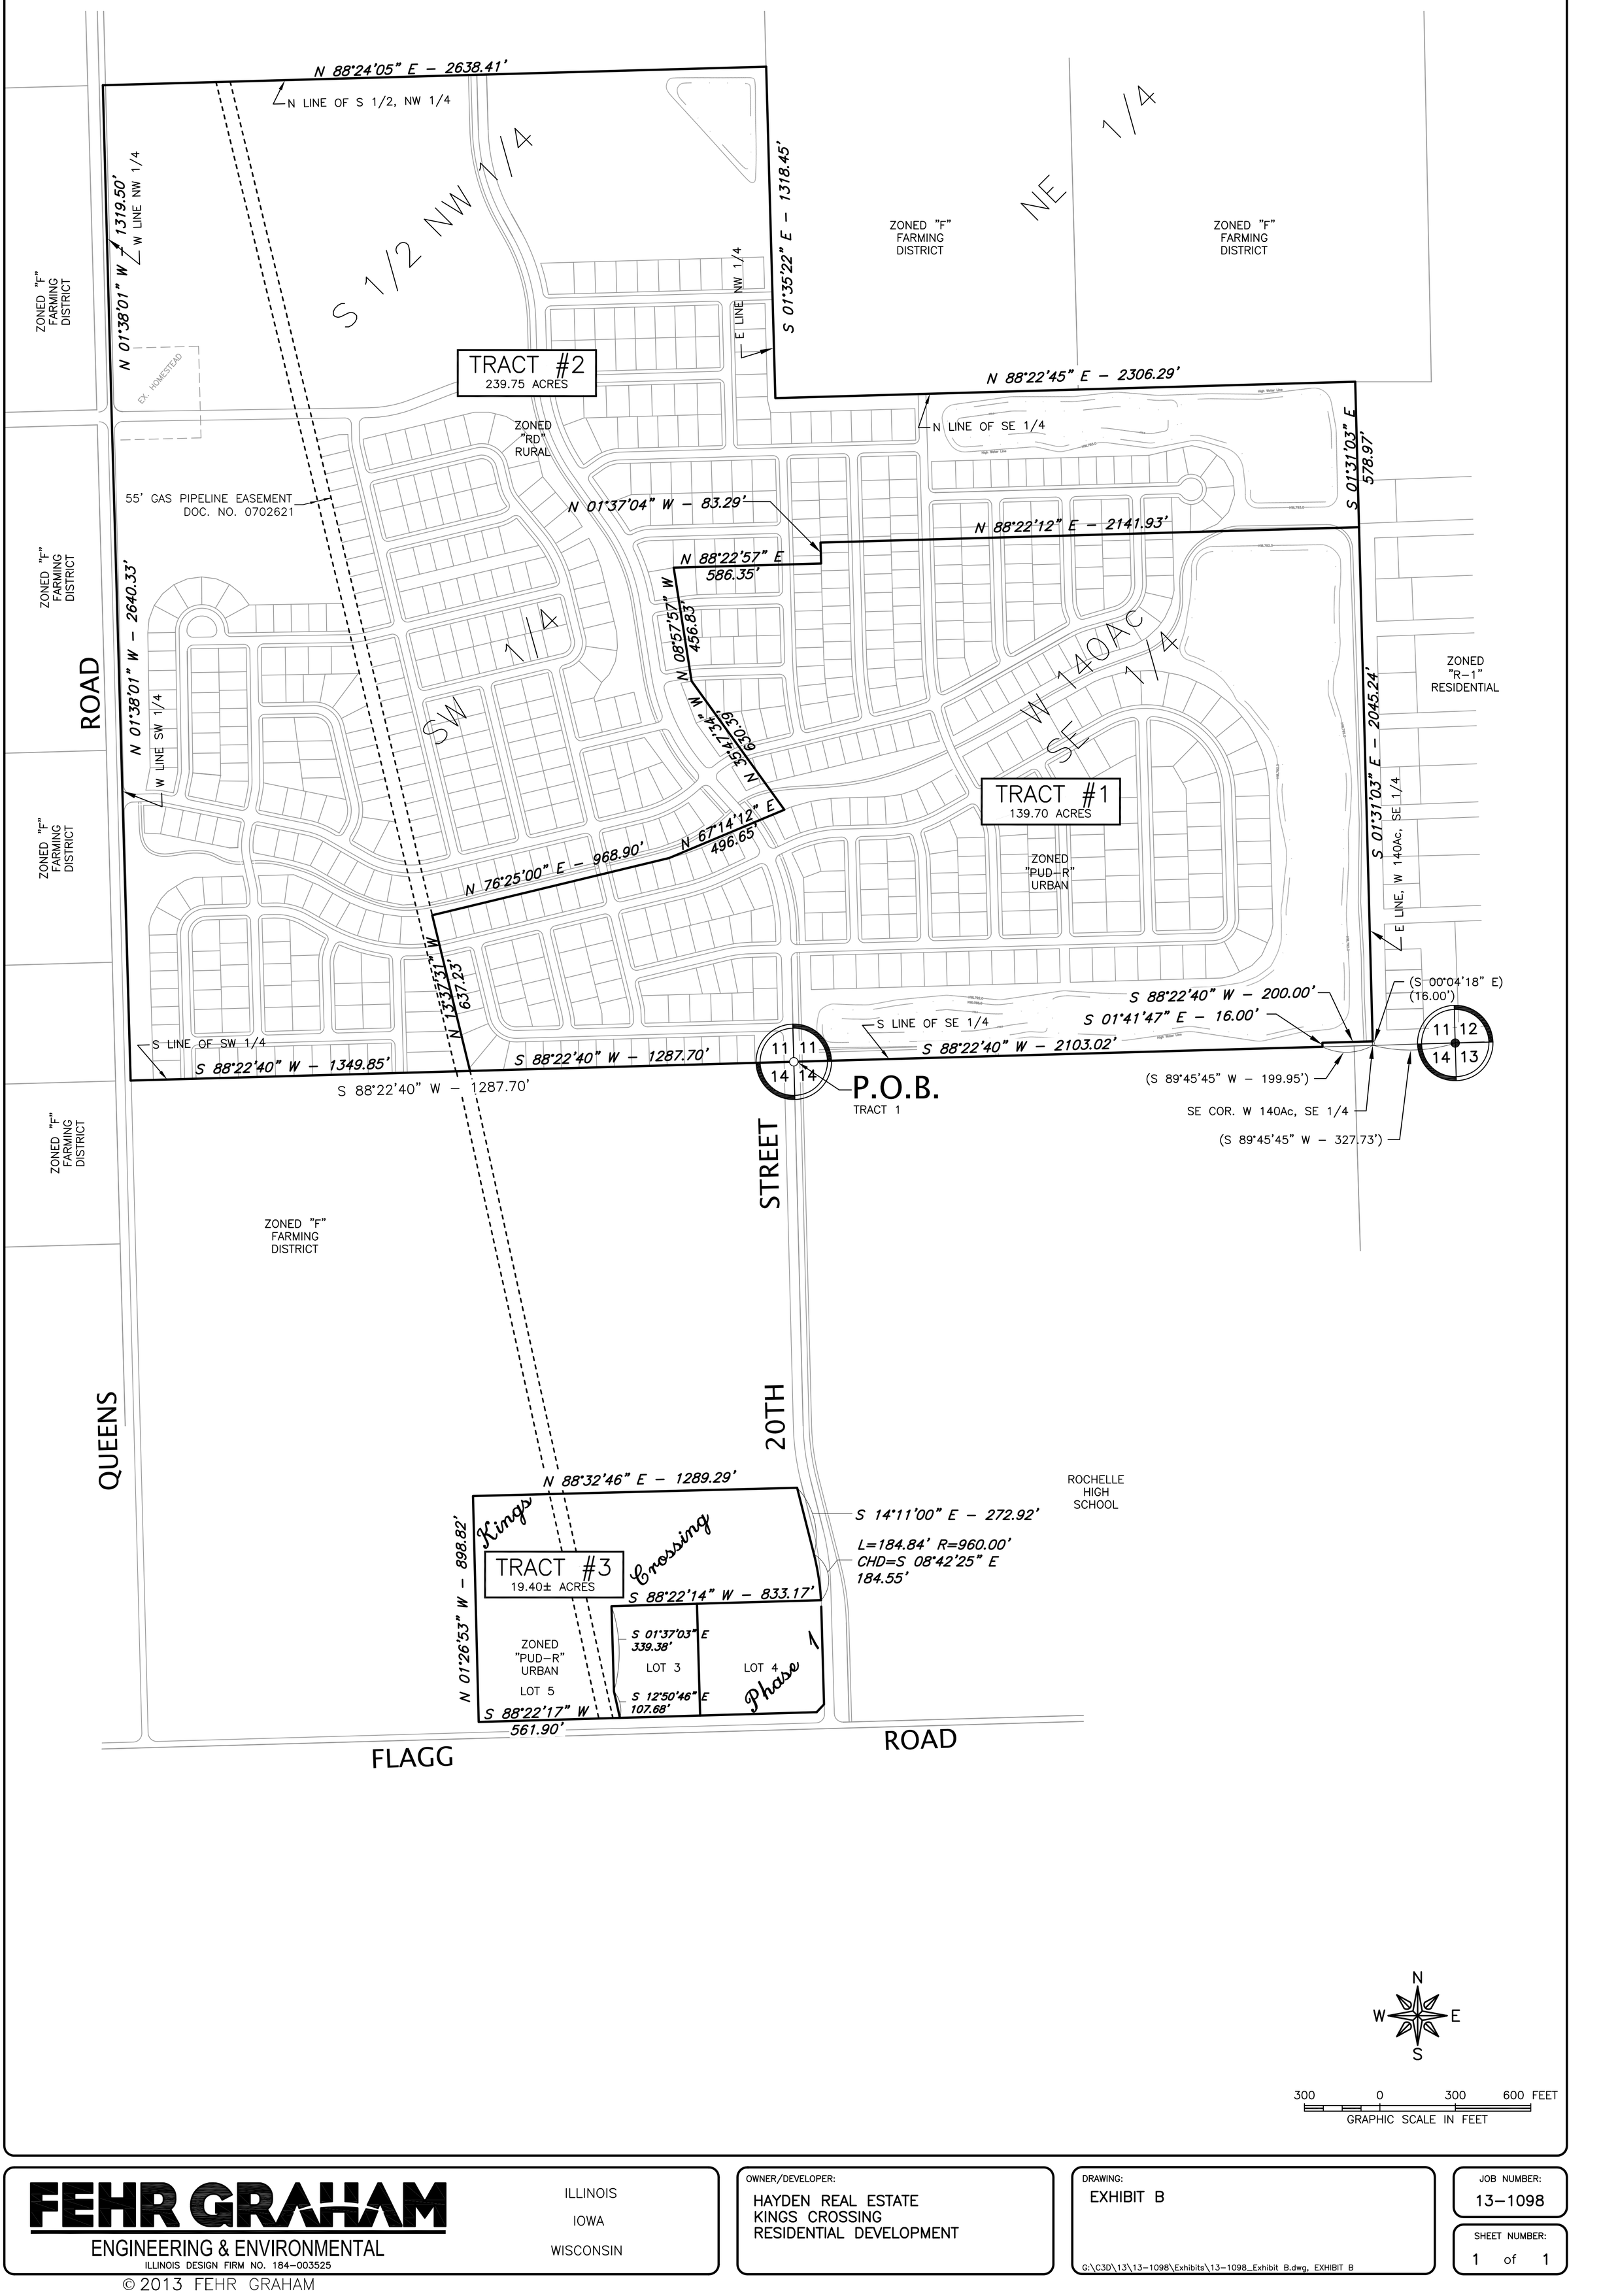

FEHR GRAHAM
ENGINEERING & ENVIRONMENTAL
ILLINOIS DESIGN FIRM NO. 184–003525

ILLINOIS
IOWA
WISCONSIN

OWNER/DEVELOPER:
HAYDEN REAL ESTATE
KINGS CROSSING
RESIDENTIAL DEVELOPMENT

DRAWING:
EXHIBIT B
G:\C3D\13\13–1098\Exhibits\13–1098_Exhibit B.dwg, EXHIBIT B

JOB NUMBER:
13–1098

SHEET NUMBER:
1 of 1

© 2013 FEHR GRAHAM